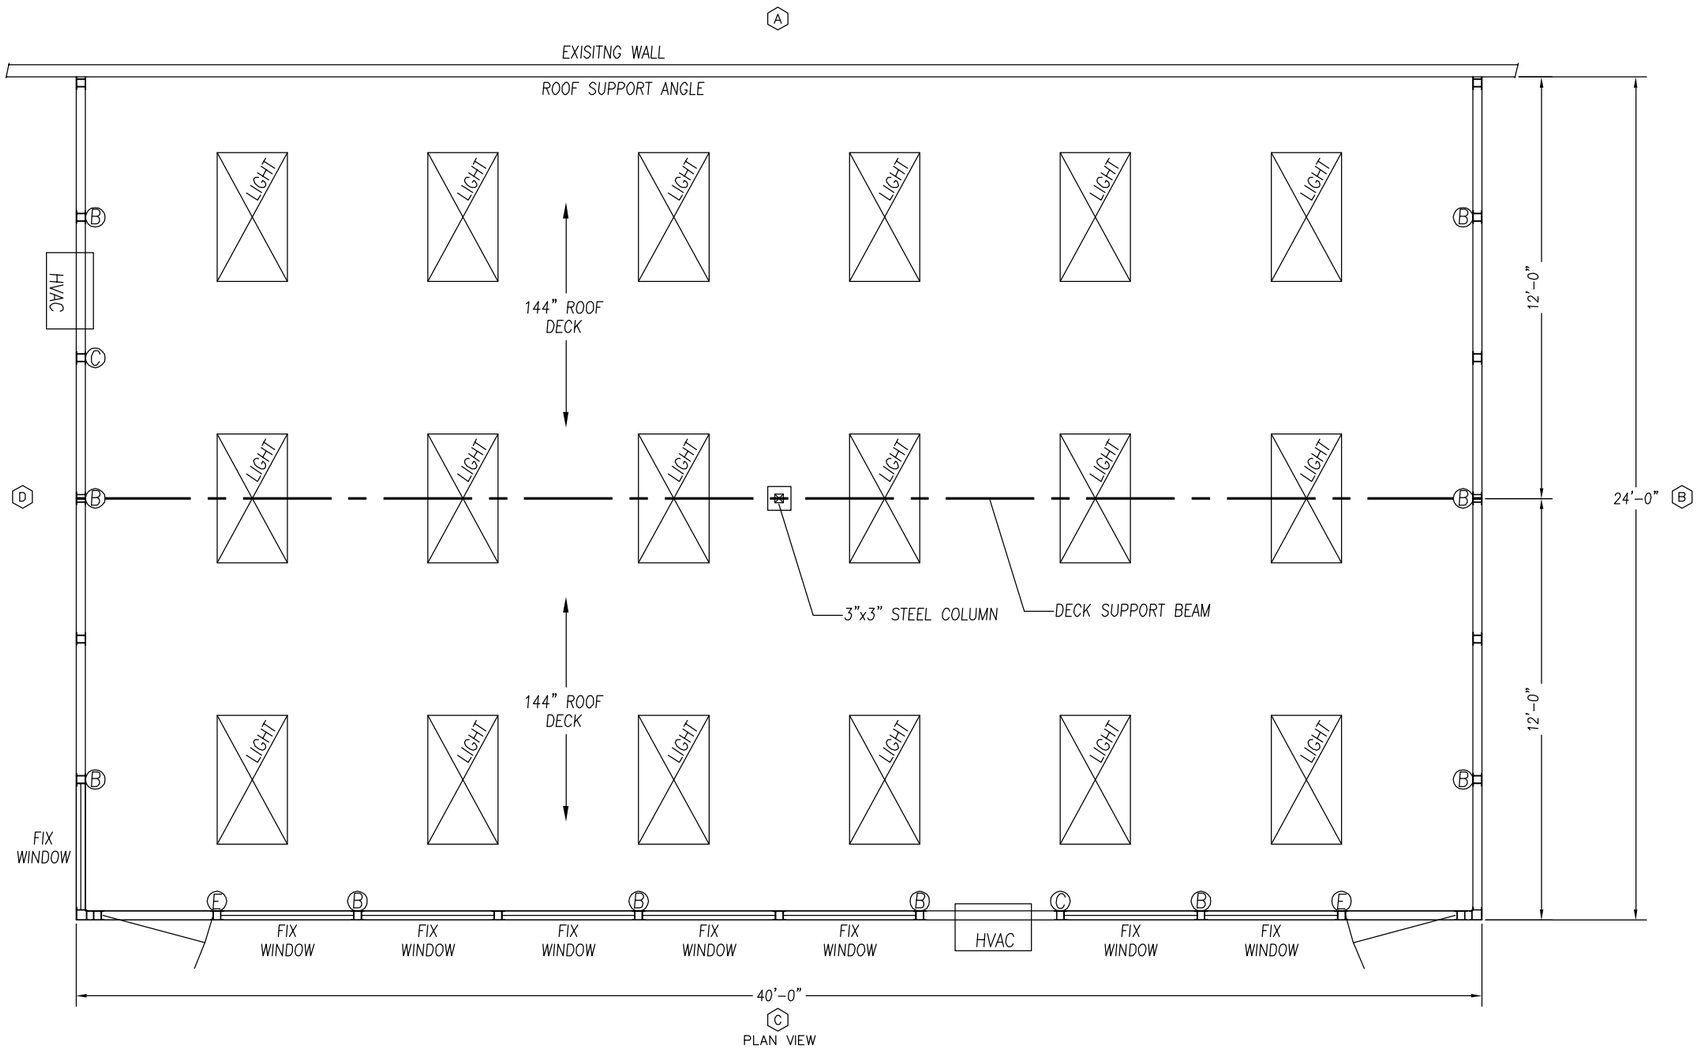

3" VERSAKING BUILDING NOTES:
88lf-3" VERSAKING WALL PANELS
GLAZING-CLEAR TEMPERED SAFETY GLASS
2-3068 HEAVY DUTY ALUMINUM DOOR w/GLASS & LEVER LOCK
960sf-1 1/2" ROOF DECKING
40lf-ROOF DECK SUPPORT ANGLE
1-3"x3" STEEL COLUMN WITH 8"x8" BASE PLATE
40lf-ROOF DECK SUPPORT BEAM
960sf-STD. ACOUSTICAL CEILING SYSTEM
18-RECESSED LIGHT FIXTURE (LESS BULBS)
2-3-WAY LIGHT SWITCH (E)
10-115V 15AMP DUPLEX OUTLET (B)
2-HVAC SINGLE OUTLET (C)
2-THRU-WALL HVAC
1-100AMP LOAD CENTER

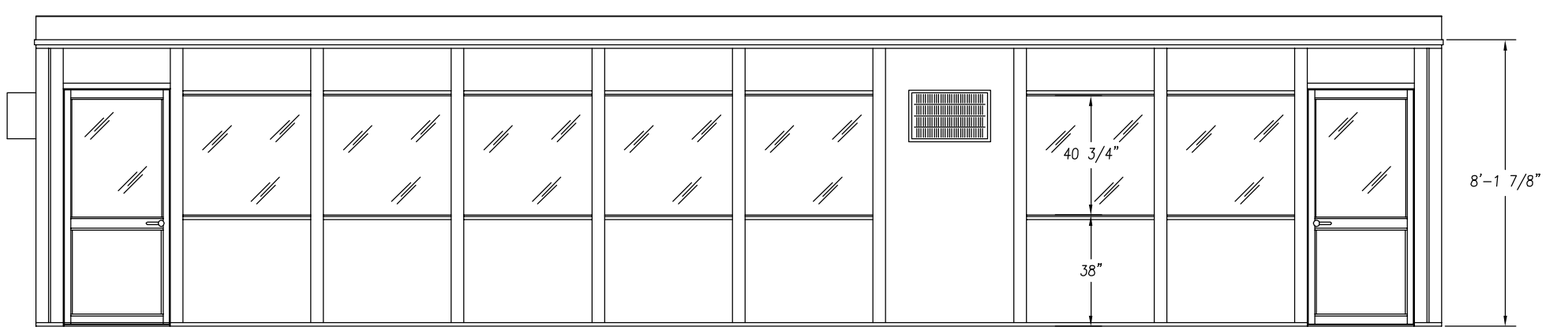

ELEVATION C

PORTA-KING BUILDING SYSTEMS
4133 SHORELINE DRIVE EARTH CITY, MISSOURI 63045
1-800-456-5464 FAX 314-291-2857 www.portaking.com

TITLE
MODULAR 3" VERSAKING, 24'x40' - 8' HIGH. (3-WALL)